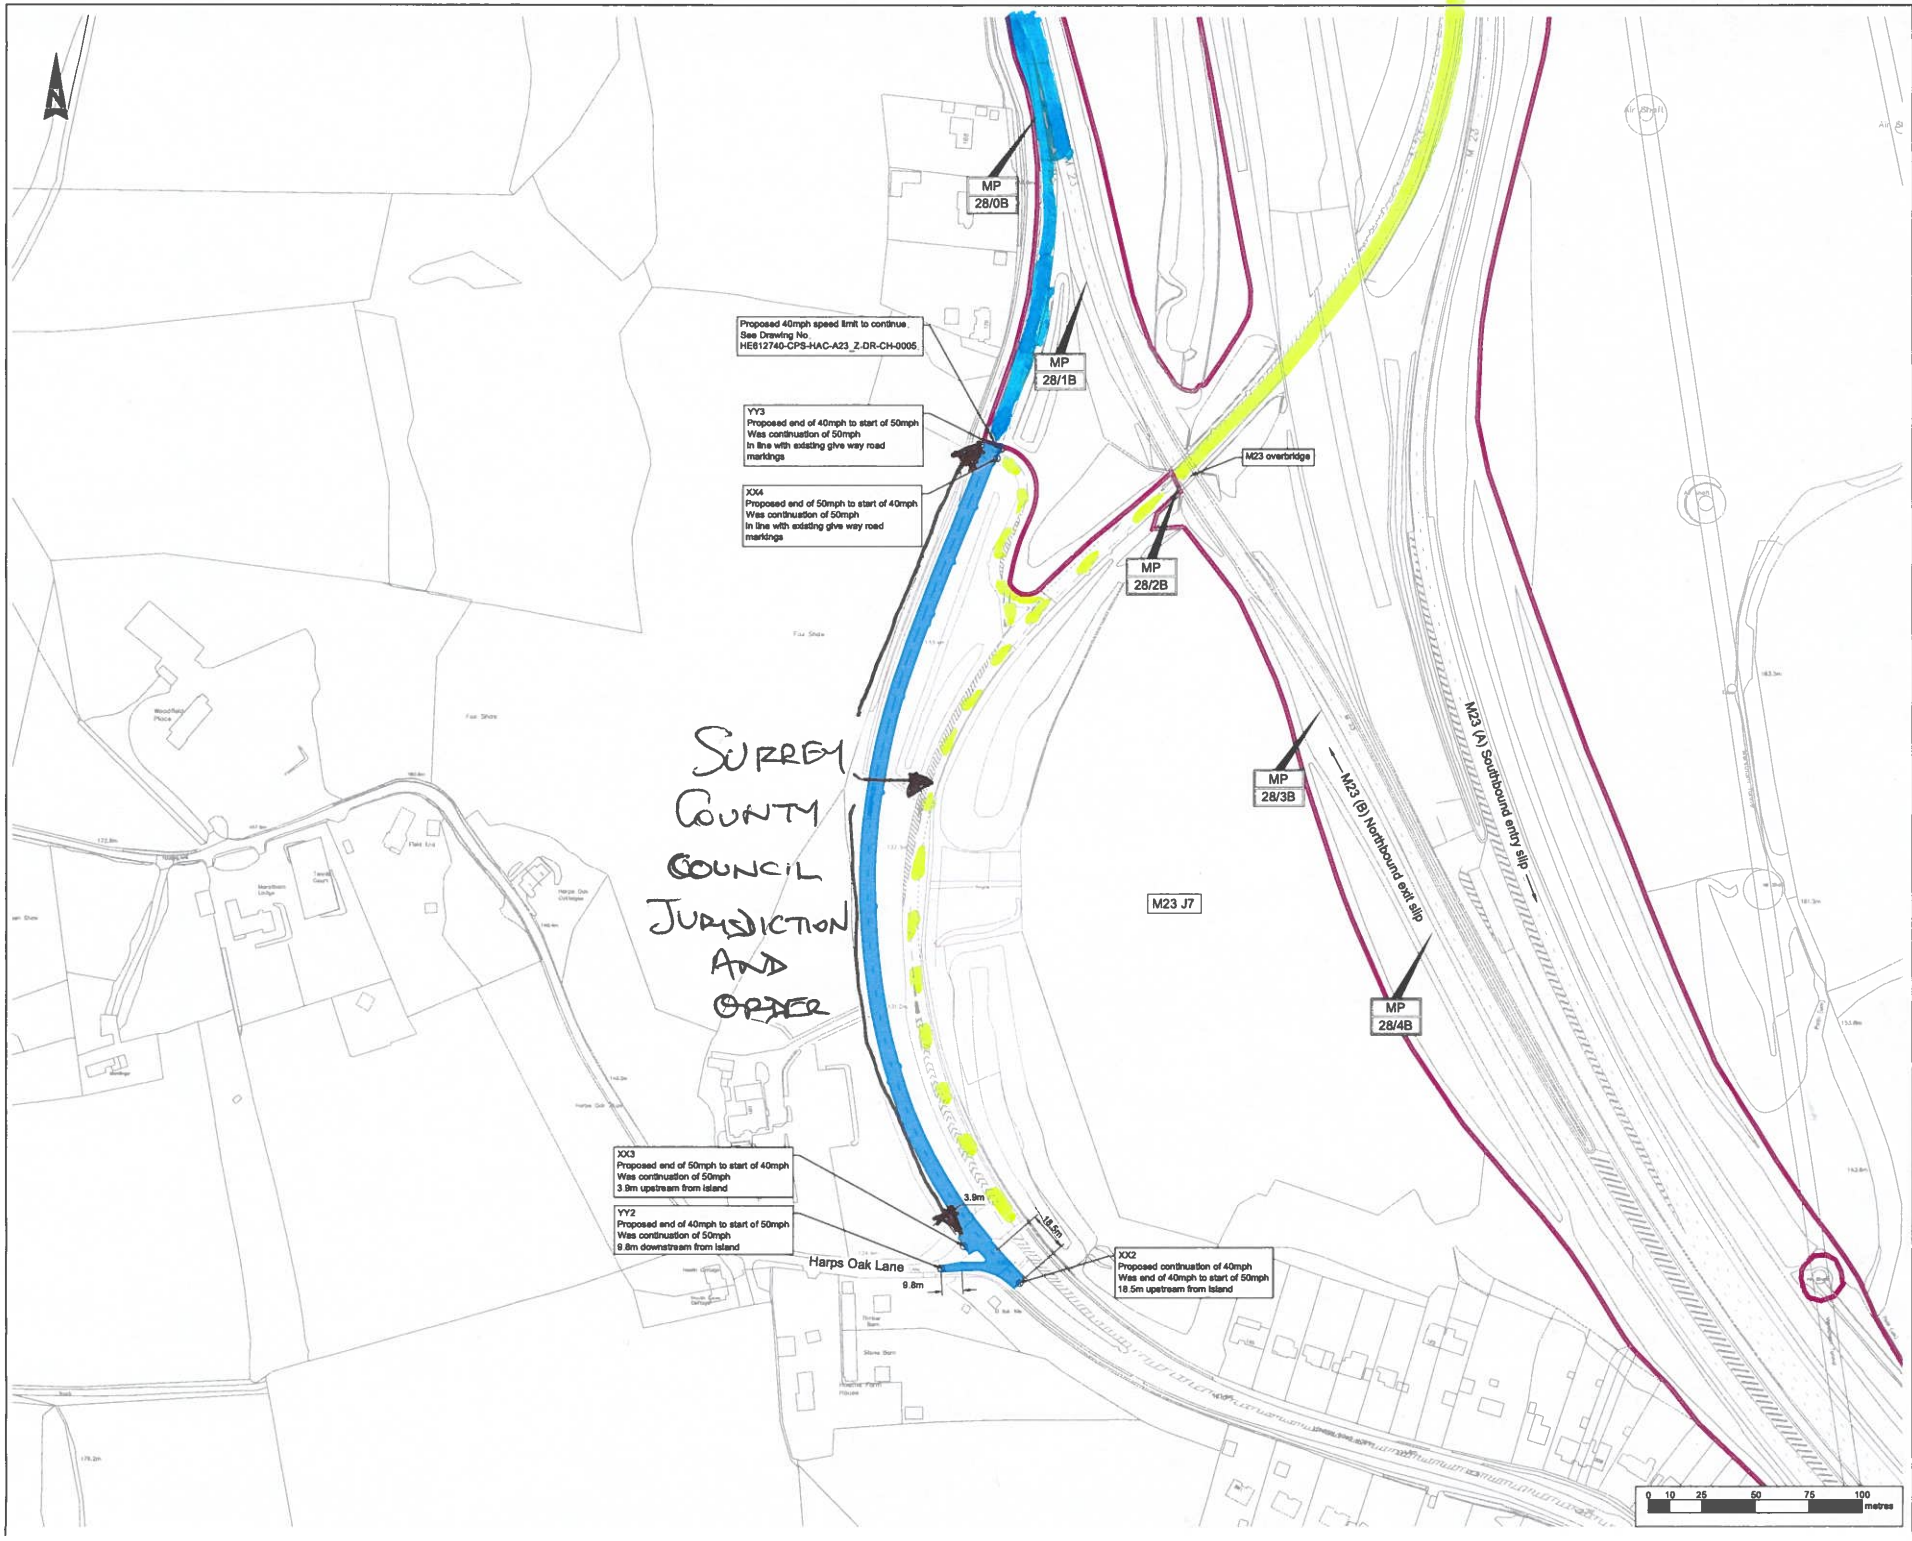

Do not scale from this drawing, use stated dimensions only

Reproduced by permission of Ordnance Survey on behalf of HMSO.
© Crown Copyright and Database Right 2021. All Rights Reserved.
Ordnance Survey Licence Number 0100030649

Location Plan

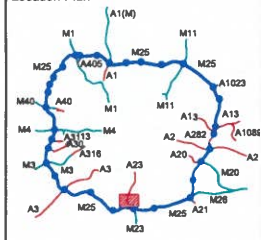

Not to scale

Safety, Health & Environmental Information

In addition to the hazards/risks normally associated with the types of work detailed on this drawing, note the following residual hazards:

Item	Phase	Hazard & description
1	-	—
2	-	—

Phase: C = Construction, U = Use, M = Maintenance, D = Demolition

Drawing status	Suitability
Approved and accepted as stage complete	A1

Key:

- Proposed speed limit change area to 40mph
- Proposed speed limit change termination point
- XXX Start point number
- YYY Termination point number
- M25 DBFO boundary
- EXISTING 50 MPH (AS IN NEW ORDER)

Rev	Description	Sig/Date
C01	Initial issue	NG/05/08/24 NBH/05/08/24

	Signed	Date
Drawn:	NBH	05/08/24
Design:	XW	05/08/24
Checked:	SS	05/08/24
Approved:	NG	05/08/24

Agent
Connect Plus
Connect Plus Services
Connect Plus House
St Albans Road
South Mimms
Potters bar
Hertfordshire
EN6 3NP
Tel. 020 3386 8500
Fax: 020 3386 8501

Client
national highways

Project
A23 Brighton Road Hooley - Speed Limit Review

Title
M23 J7 to Netherne Drive
PTRO Application
Non DBFO Roads Only

Scale: 1:1250
Original size: A1
Drawing No: HE6127403-CPS-HAC A23_Z-DR-CH-0004
Pin-Originator-Volume-Location-Type-Role-Number
Rev: C01